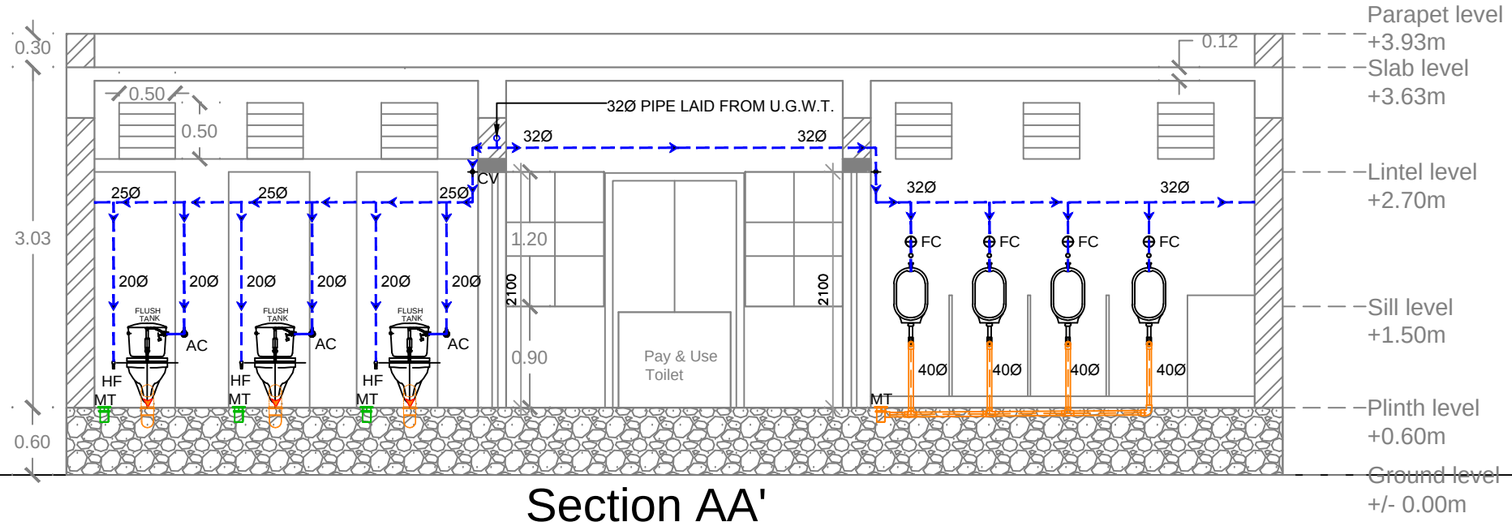

Section AA'

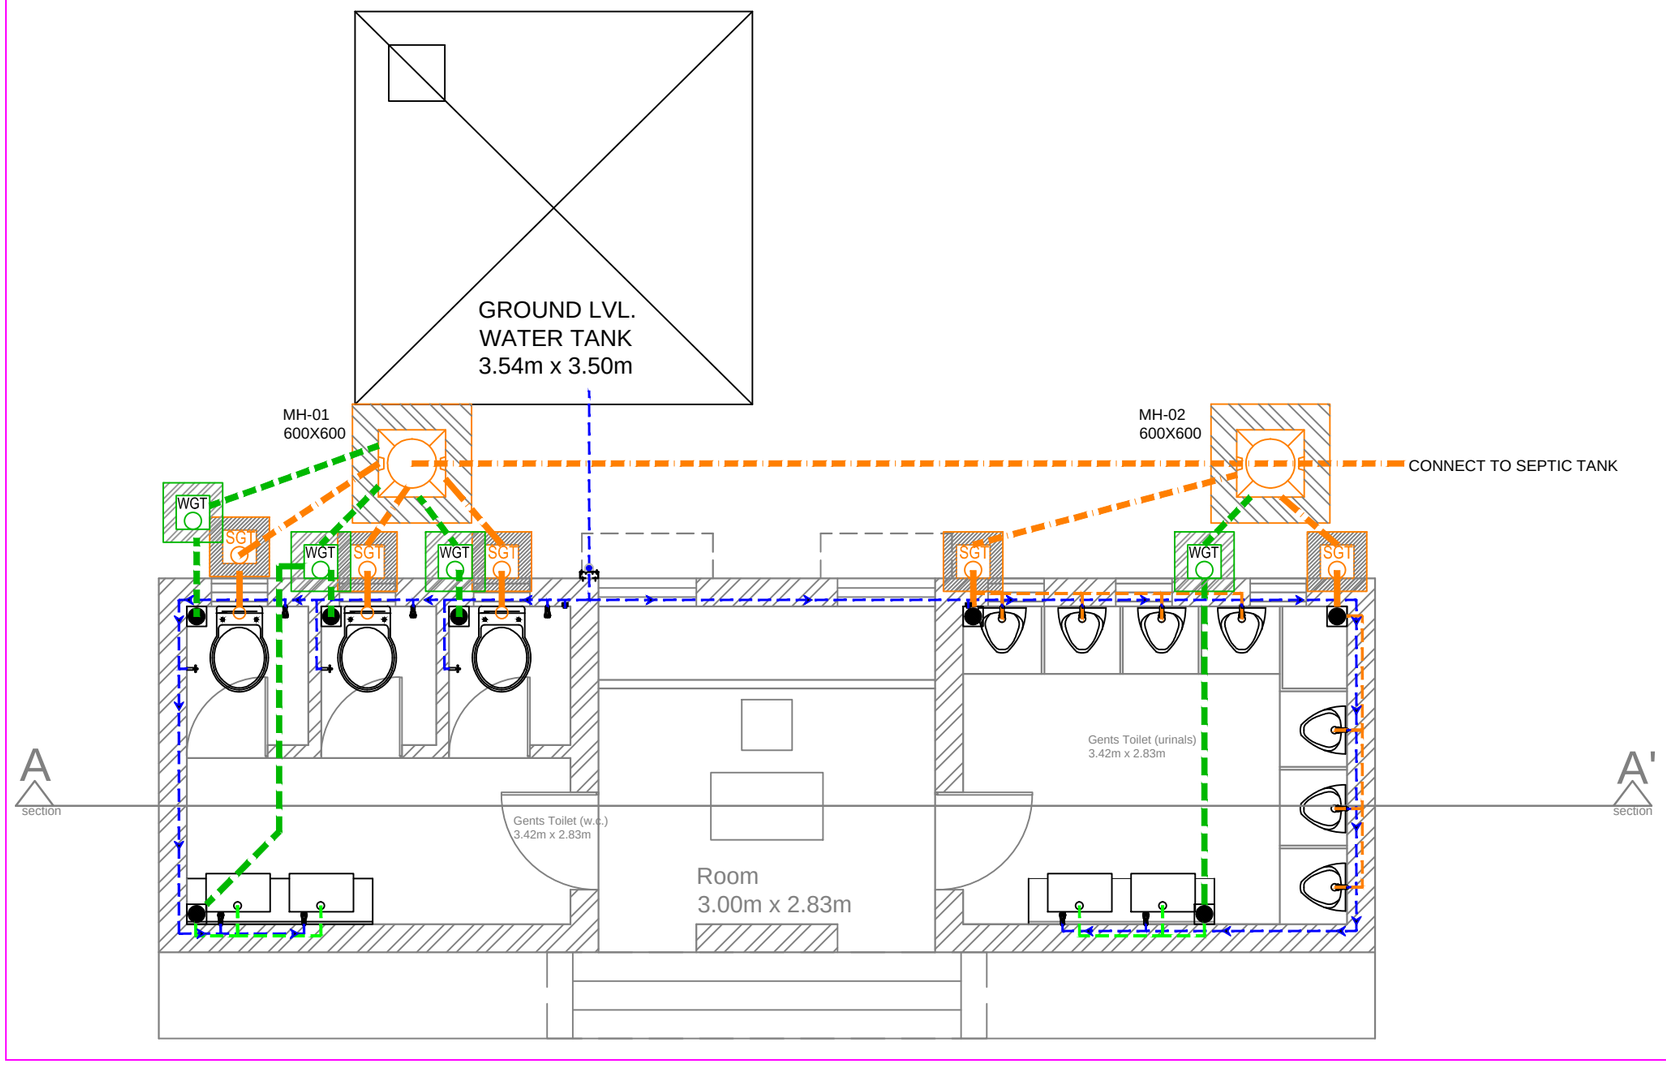

LEGEND FOR PLUMBING FIXTURE:-

SYMBOL	DESCRIPTION
	EUROPEAN WATER CLOSET FLOOR MOUNTING WITH "S" TRAP
	WASH BASIN WITH BOTTLE TRAP
	URINAL WITH BOTTLE TRAP
NT	MULTIFLOOR TRAP (4")
AC	15Ø ANGLE COCK (AC)
FT	FLUSH TANK
CV	CONTROL VALVE (STOP COCK)
HF	HEALTH FAUCET WITH 2 WAY BIB COCK

LEGEND FOR PIPE:-

SYMBOL	SPECIFICATIONS
	SWR PVC PIPE TYPE-B (6KG/CM2.) SOIL DOWNTAKE PIPE
	SWR PVC PIPE TYPE-B (6KG/CM2.) WASTE WATER DOWNTAKE PIPE
	SWR PVC PIPE TYPE-B (6KG/CM2.) RAIN WATER DOWNTAKE PIPE
	UPVC SCH 40 PIPE (COLD WATER)
	CPVC SDR 11 PIPE (HOT WATER)
	PLUMBING WALL
	600X600XI.L.DEEP SEWAGE MANHOLE
SGT	SEWAGE GULLY TRAP=SIZE, 300X300x700MM.
WGT	WASTE WATER GULLY TRAP=SIZE, 300X300x(700/450) MM.

Project code	Discipline code	Drawing serial no.			Drawing revision no.	
	P	0	0	2	R	0	0

ISSUED FOR APPROVAL

KEY PLAN

GENERAL NOTES:

1. ALL DIMENSIONS ARE IN MM, UNLESS MENTIONED OTHERWISE.
2. ALL DIMENSIONS ARE ROUGH DIMENSIONS AND NOT FINISHED.
3. CONTRACTOR HAS TO PROVIDE ALL WATER SUPPLY AND SANITARY FIXTURE POINTS AT JUNCTION OF TILES ONLY AND TILES SELECTION AND PATTERN TO BE CONFIRMED BY ARCHITECT / INTERIOR DESIGNER.
4. CONTRACTOR HAS TO PROVIDE ALL WATER SUPPLY AND SANITARY POINTS ACCORDING TO THE FINAL MAKE AND MODEL SUGGESTED BY ARCHITECT / INTERIOR DESIGNER / CLIENT / ASPER OR BOQ.
5. ALL INCOMING PIPES IN TOILETS FROM EXTERNAL LINES TO BE PROVIDED BY ISOLATION COCK.
6. ANY AMBIGUITY FOUND SHALL BE BROUGHT TO CONSULTANT BEFORE COMMENCEMENT OF WORK.
7. ALL ISOLATION COCK TO BE PROVIDED AT 1.8 M. HEIGHT AT JUNCTION OF TILES.
8. ALL PIPE TRAVELING UP & DOWN TO BE TAKE ON MS ANGLE/CLAMP.
9. WATER SUPPLY LINES SIZE AND DIMENSIONS WILL BE PROVIDED IN TILE PATTERN LAYOUT PROVIDED BY ARCHITECT.
10. ALL SOIL PIPES SHOULD BE GIVEN EVEN SLOPE OF 1:60
11. ALL WASTE PIPES SHOULD BE GIVEN EVEN SLOPE OF 1:40.
12. ANY AMBIGUITY FOUND SHALL BE BROUGHT TO CONSULTANT BEFORE COMMENCEMENT OF WORK.
13. ALL SLEEVE,CUTOUT & SHAFT TO BE CONFIRMED AND APPROVED BY RESPECTIVE STRUCTURAL, CONSULTANT AND ARCHITECTS.

DESCRIPTION OF BUILDING:

Rev	Description	Date	Drawn	Checked
R0	ISSUED FOR APPROVAL	22.12.16	SHIV	NILESH

REVISIONS / ISSUE

THIS DRAWING MUST NOT BE REPRODUCED IN WHOLE OR IN PART WITHOUT THE PRIOR APPROVAL OF Consultants

Client:
HIREN GANDHI

Architects
krti design

Structural
VIJAYBHAI MEHTA

MEP CONSULTANTS :-
ARTECH ENGINEERING SOLUTIONS
Electrical & MEP- Engineering Design Consultant
ARTECH ENGINEERING SOLUTIONS
A-3, Utsav residency, opp. vijaya bank road,new c.g. road chandkheda Ahmedabad-382424 Gujarat.
www.artechengs.com
eng.artech@gmail.com
Phone No.-079-23290117

PROJECT
ADALAJ TOILET BLOCK

Discipline:
PLUMBING

Drawing title:
INTERNAL PLUMBING LAYOUT OF TOILET BLOCK (PLAN,ELEVATION)

Project Ref No.				
Original Scale	Drawn	Checked	Authorised	Size
1 : 100	NILESH Date:01.01.16	NILESH Date:01.01.16	AVNI Date:01.01.16	A3